REV.	DESCRIPTION	DRN.	CHK	APP.	DATE

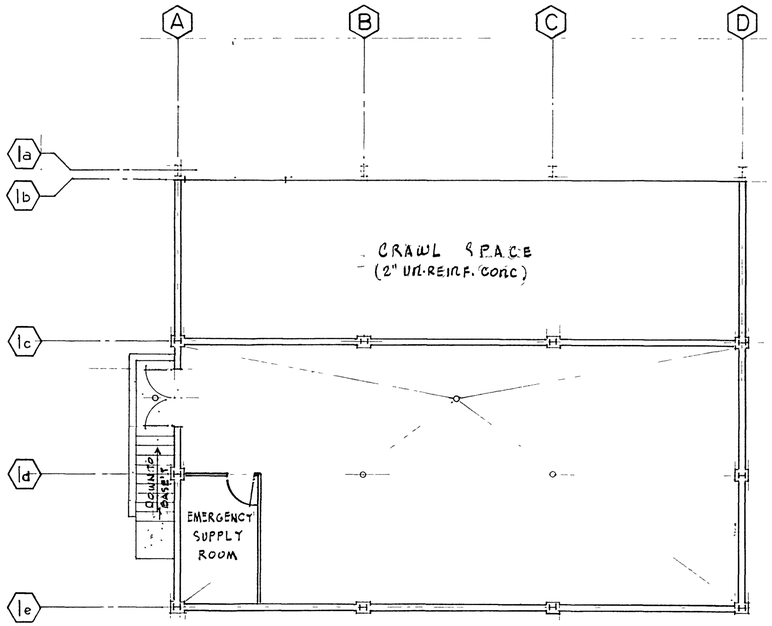

BASEMENT 60x28 = 1,680 SF

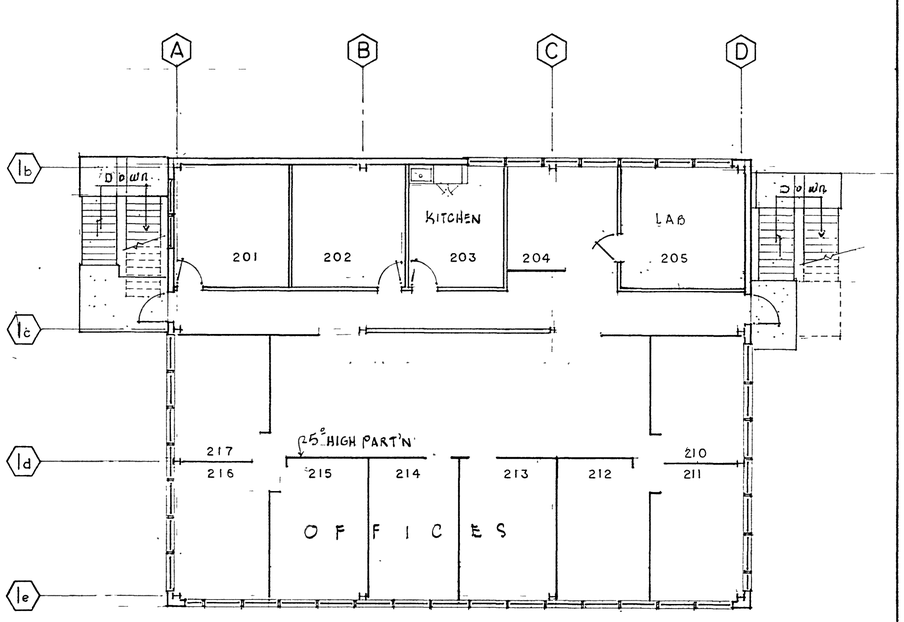

SECOND FLOOR 60x46 = 2760 SF

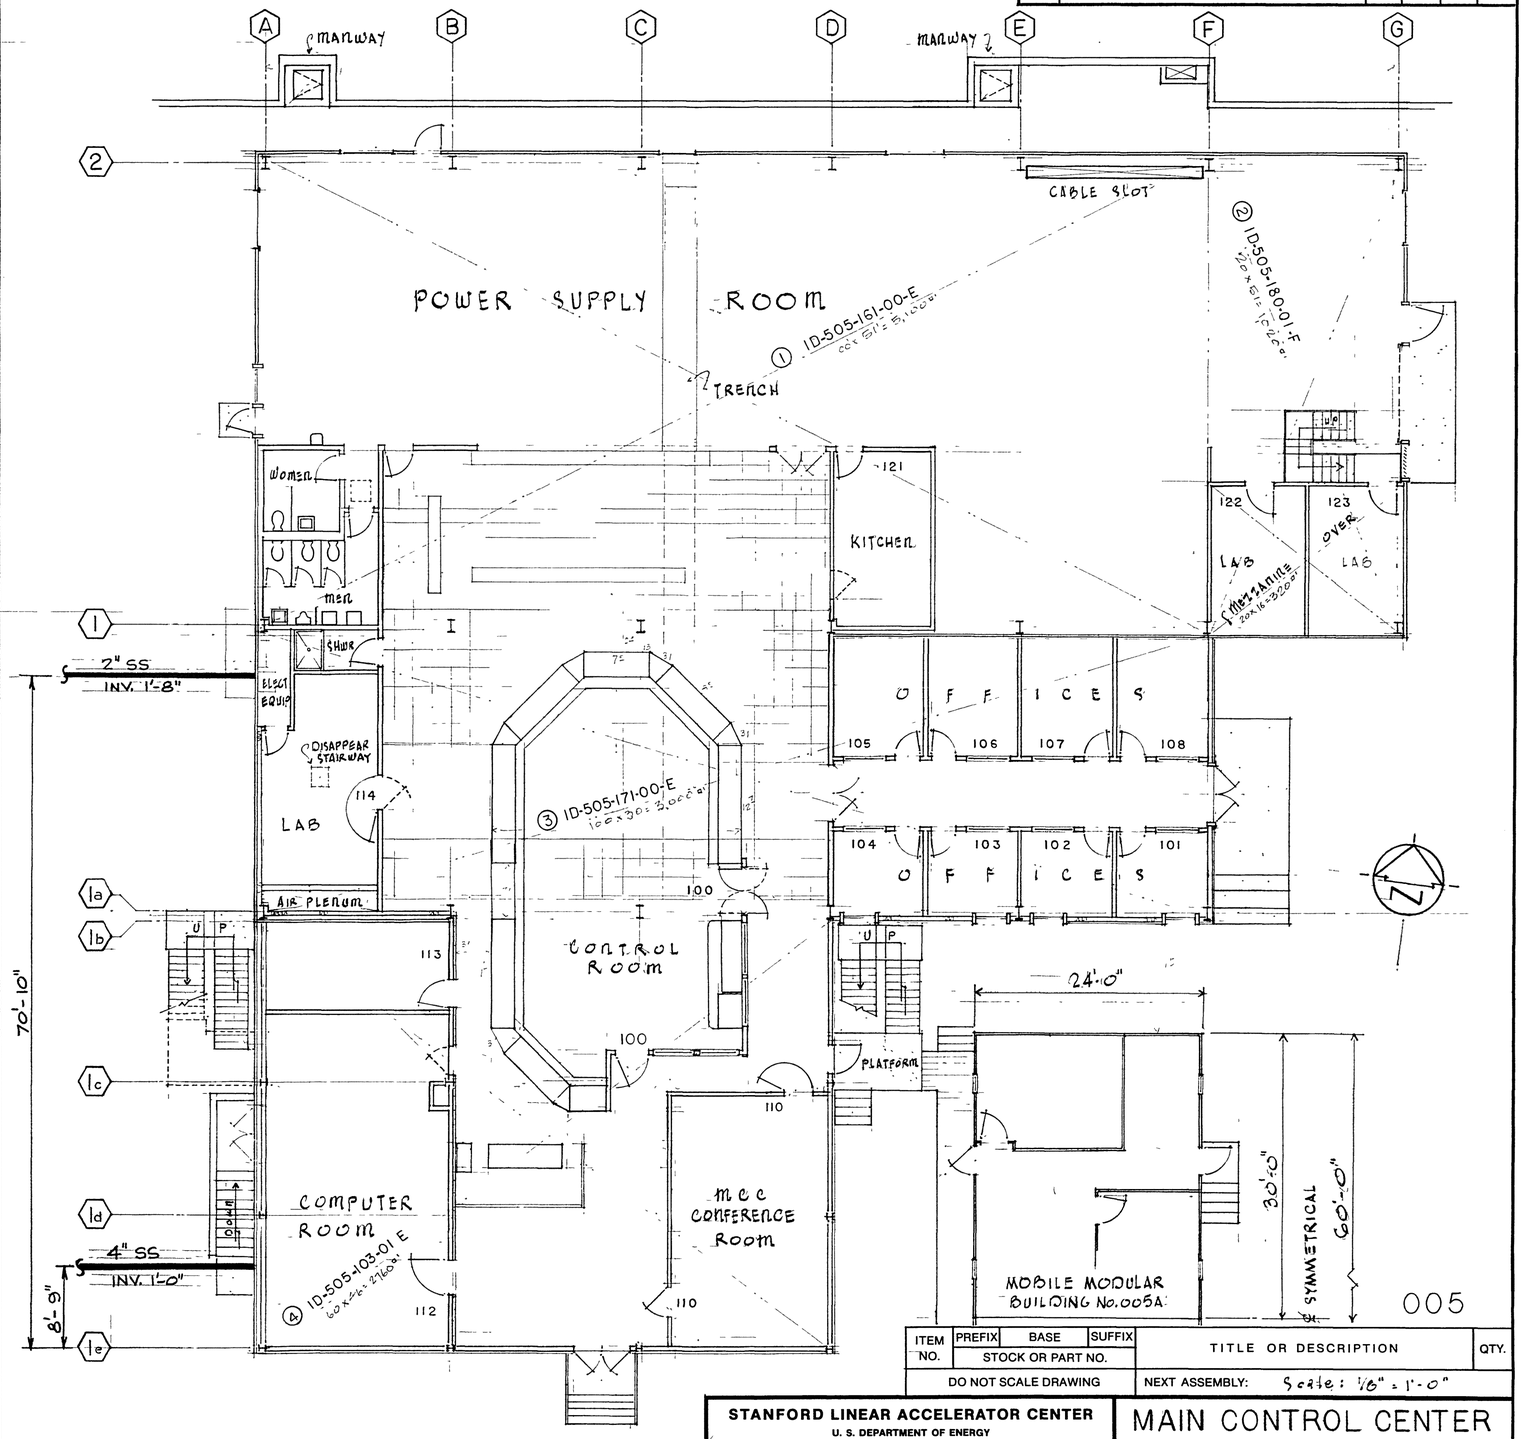

FIRST FLOOR

ITEM NO.	PREFIX	BASE	SUFFIX	TITLE OR DESCRIPTION	QTY.
	STOCK OR PART NO.				
DO NOT SCALE DRAWING				NEXT ASSEMBLY: Scale: 1/8" = 1'-0"	

UNLESS OTHERWISE SPECIFIED DIMENSIONS ARE IN INCHES.
TOLERANCES: BREAK EDGES .005-.015
FRACT. ± INT. COR. .015 R MAX
DEC. ± ANGLES ± ALL SURFS. ✓

STANFORD LINEAR ACCELERATOR CENTER
U. S. DEPARTMENT OF ENERGY
STANFORD UNIVERSITY STANFORD CALIFORNIA

PROPRIETARY DATA OF STANFORD UNIVERSITY AND/OR U. S. DEPARTMENT OF ENERGY. RECIPIENT SHALL NOT PUBLISH THE INFORMATION WITHIN UNLESS GRANTED SPECIFIC PERMISSION OF STANFORD UNIVERSITY.

	DATE
ENGR. H. Sito	
DFTS. H. Sito	07.22.92
CHK'D H. Sito	

APPROVALS July 22, '92

MAIN CONTROL CENTER FLOOR PLANS

GP 505-182-00-R0 D

MAIN_CONTROL_CTR_FLOOR_PLANS MFD